

3-BEDROOM


TYPE A

AREA - 174 SQM

#01-01

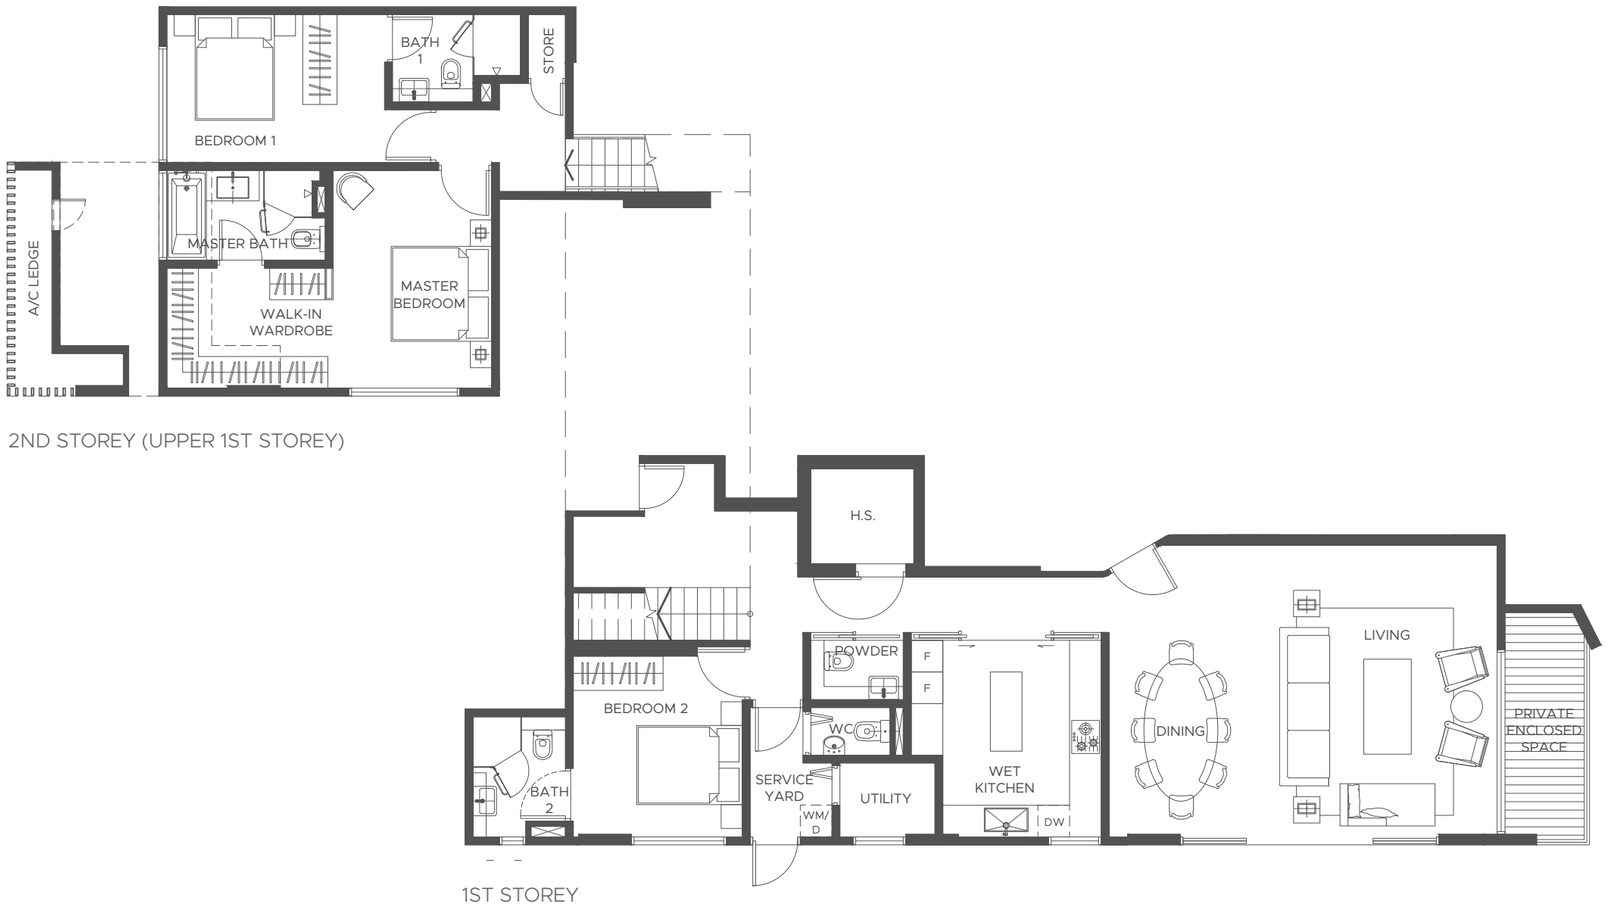

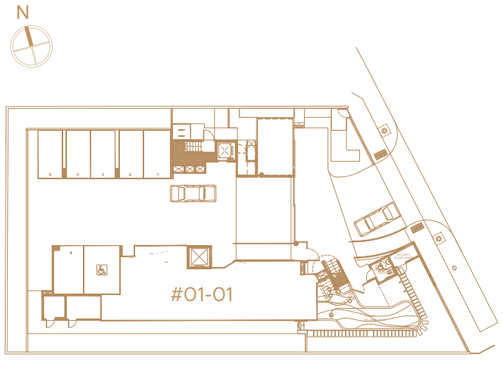

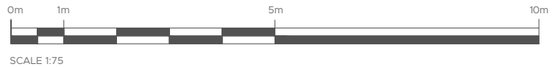

APPLIANCE LEGEND

F - FREESTANDING/ INTEGRATED FRIDGE
DW - INTEGRATED DISHWASHER
WM - WASHING MACHINE
D - TUMBLE DRYER

All areas inclusive of balconies, private enclosed spaces (PES), planters, and strata void areas, if any. Furniture is indicative only and not provided for. All plans and layouts are not drawn to scale and are subject to any amendments required by the developer and/or approved by the relevant authorities or required by the architect and notified to the developer after the date of print. All floor areas and other measurements indicated are approximate measurements only and are subject to final government re-survey. The PES and balcony shall not be enclosed unless with the approved balcony screen. For an illustration of the approved balcony screen, please refer to the diagram annexed hereto as “Annexure A”

BCA GREEN MARK

BCA GREEN MARK PLATINUM


LEVEL TWO

3-BEDROOM


TYPE B

AREA - 171 SQM

#02-01

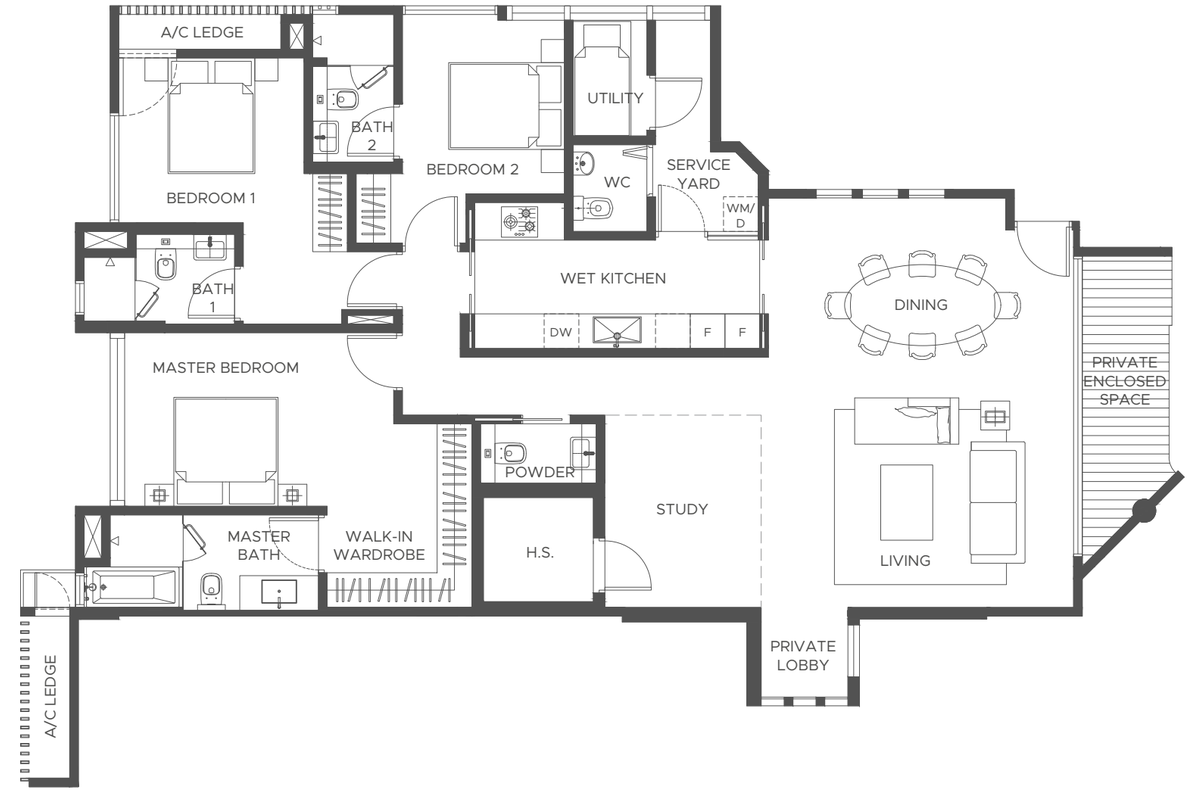

N

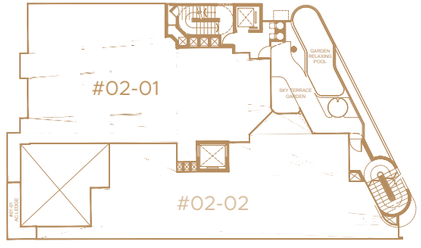

0m 1m 5m 10m

SCALE 1:75

0m 1m 5m 10m

SCALE 1:75

APPLIANCE LEGEND

F - FREESTANDING/ INTEGRATED FRIDGE
DW - INTEGRATED DISHWASHER
WM - WASHING MACHINE
D - TUMBLE DRYER

All areas inclusive of balconies, private enclosed spaces (PES), planters, and strata void areas, if any. Furniture is indicative only and not provided for. All plans and layouts are not drawn to scale and are subject to any amendments required by the developer and/or approved by the relevant authorities or required by the architect and notified to the developer after the date of print. All floor areas and other measurements indicated are approximate measurements only and are subject to final government re-survey. The PES and balcony shall not be enclosed unless with the approved balcony screen. For an illustration of the approved balcony screen, please refer to the diagram annexed hereto as "Annexure A"

BCA GREEN MARK


BCA GREEN MARK PLATINUM

3-BEDROOM


TYPE C

AREA - 152 SQM

#02-02

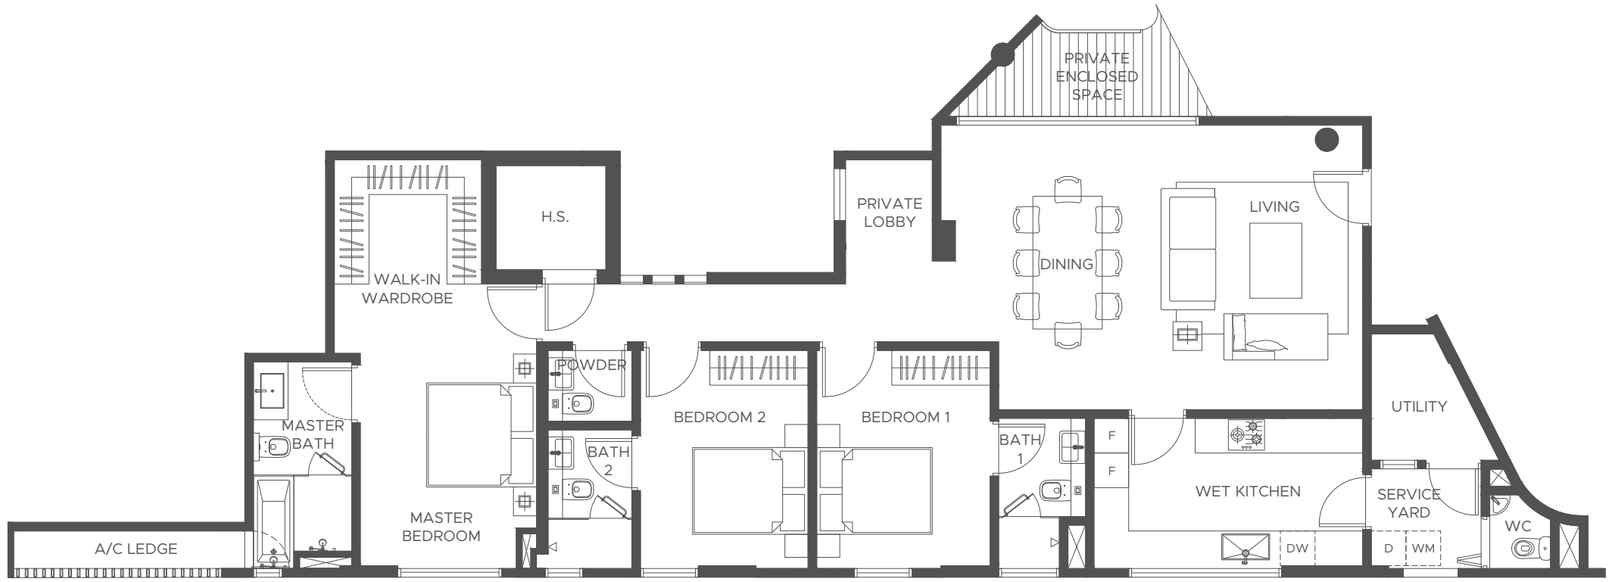

N

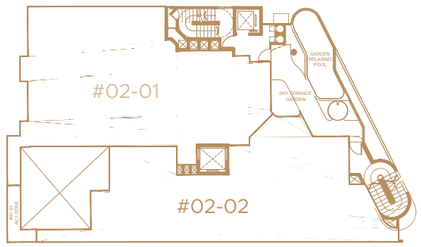

0m 1m 5m 10m

SCALE 1:75

0m 1m 5m 10m

SCALE 1:75

APPLIANCE LEGEND

F - FREESTANDING/ INTEGRATED FRIDGE
WM - WASHING MACHINE
DW - INTEGRATED DISHWASHER
D - TUMBLE DRYER

All areas inclusive of balconies, private enclosed spaces (PES), planters, and strata void areas, if any. Furniture is indicative only and not provided for. All plans and layouts are not drawn to scale and are subject to any amendments required by the developer and/or approved by the relevant authorities or required by the architect and notified to the developer after the date of print. All floor areas and other measurements indicated are approximate measurements only and are subject to final government re-survey. The PES and balcony shall not be enclosed unless with the approved balcony screen. For an illustration of the approved balcony screen, please refer to the diagram annexed hereto as “Annexure A”

BCA GREEN MARK

BCA GREEN MARK PLATINUM


LEVEL THREE

4-BEDROOM

TYPE D

AREA - 256 SQM


#03-01

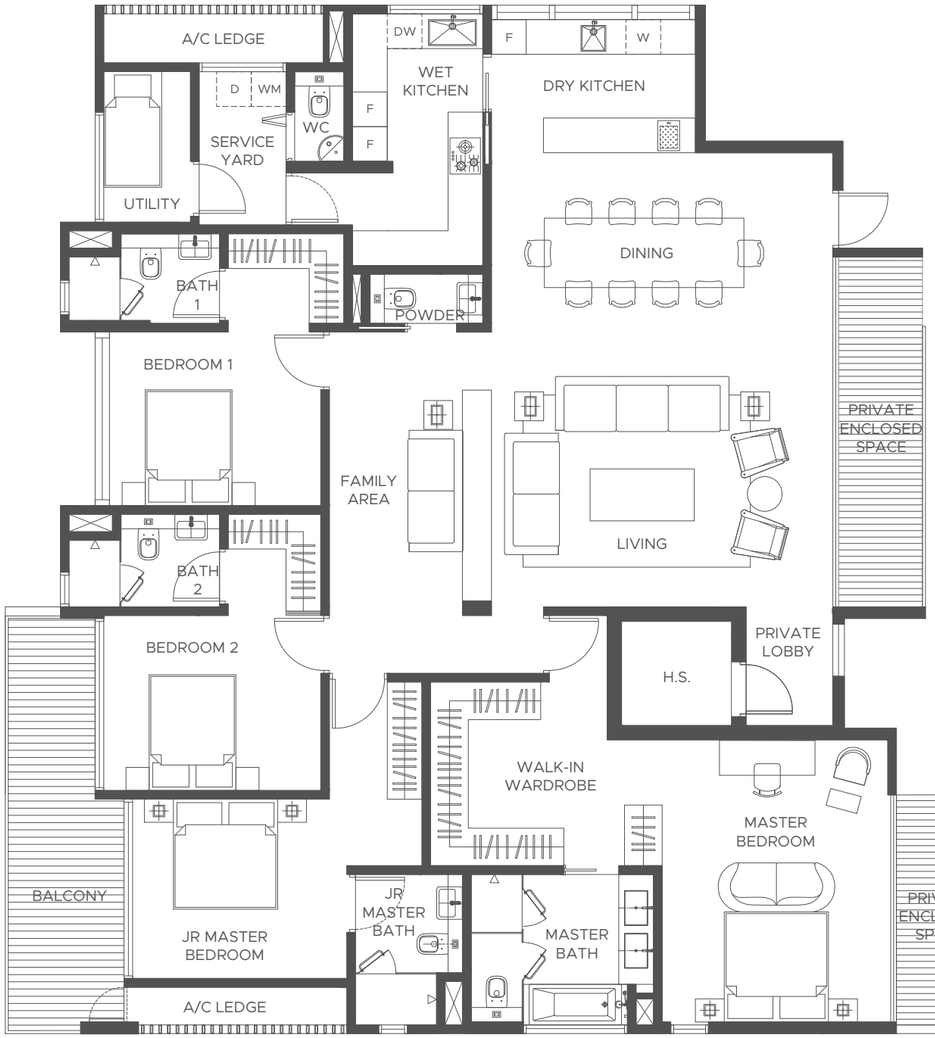

0m 1m 5m 10m

SCALE 1:75

N

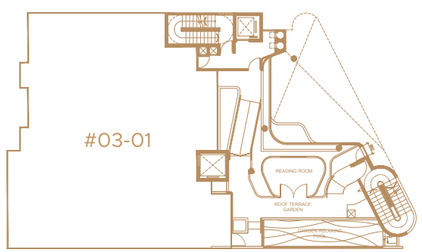

0m 1m 5m 10m

SCALE 1:75

APPLIANCE LEGEND

F - FREESTANDING/ INTEGRATED FRIDGE

DW - INTEGRATED DISHWASHER

W - UNDERCOUNTER WINE UNIT

WM - WASHING MACHINE

D - TUMBLE DRYER

All areas inclusive of balconies, private enclosed spaces (PES), planters, and strata void areas, if any. Furniture is indicative only and not provided for. All plans and layouts are not drawn to scale and are subject to any amendments required by the developer and/or approved by the relevant authorities or required by the architect and notified to the developer after the date of print. All floor areas and other measurements indicated are approximate measurements only and are subject to final government re-survey. The PES and balcony shall not be enclosed unless with the approved balcony screen. For an illustration of the approved balcony screen, please refer to the diagram annexed hereto as "Annexure A"

BCA GREEN MARK

BCA GREEN MARK PLATINUM

LEVEL FOUR

4-BEDROOM

TYPE E

AREA - 254 SQM


#04-01



0m 1m 5m 10m

SCALE 1:75

N

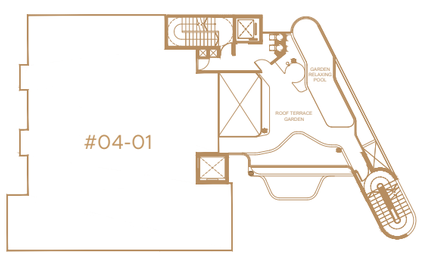

0m 1m 5m 10m

SCALE 1:75

APPLIANCE LEGEND

F - FREESTANDING/ INTEGRATED FRIDGE

DW - INTEGRATED DISHWASHER

W - UNDERCOUNTER WINE UNIT

WM - WASHING MACHINE

D - TUMBLE DRYER

All areas inclusive of balconies, private enclosed spaces (PES), planters, and strata void areas, if any. Furniture is indicative only and not provided for. All plans and layouts are not drawn to scale and are subject to any amendments required by the developer and/or approved by the relevant authorities or required by the architect and notified to the developer after the date of print. All floor areas and other measurements indicated are approximate measurements only and are subject to final government re-survey. The PES and balcony shall not be enclosed unless with the approved balcony screen. For an illustration of the approved balcony screen, please refer to the diagram annexed hereto as “Annexure A”

BCA GREEN MARK

BCA GREEN MARK PLATINUM


LEVEL FIVE

4-BEDROOM

TYPE E


AREA - 237 SQM

#05-01

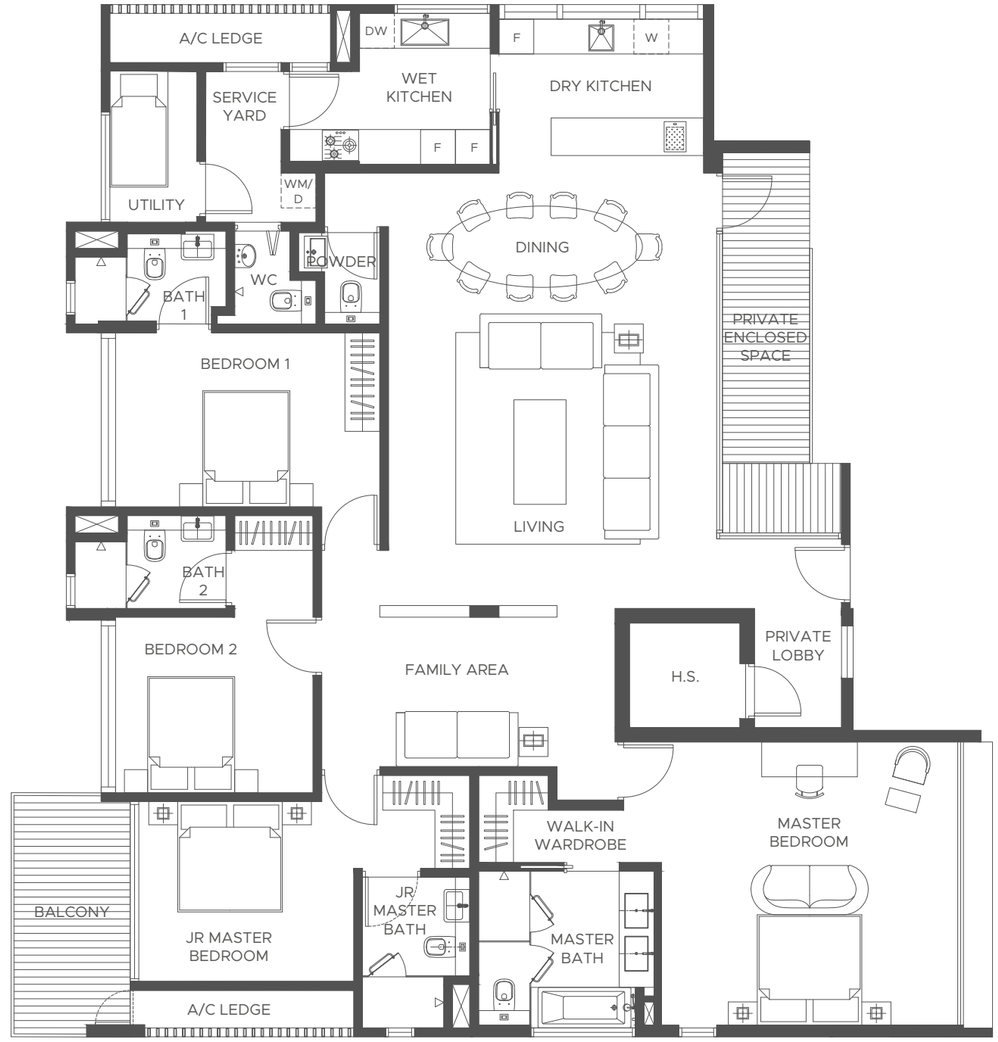

0m 1m 5m 10m

SCALE 1:75

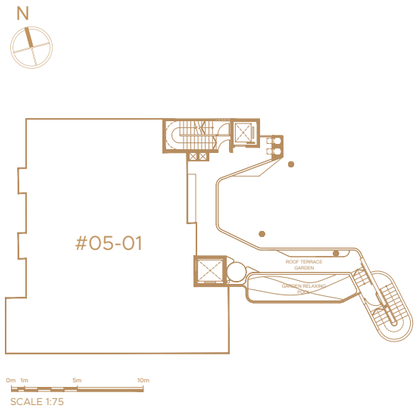

0m 1m 5m 10m

SCALE 1:75

APPLIANCE LEGEND

F - FREESTANDING/ INTEGRATED FRIDGE

DW - INTEGRATED DISHWASHER

W - UNDERCOUNTER WINE UNIT

WM - WASHING MACHINE


D - TUMBLE DRYER

All areas inclusive of balconies, private enclosed spaces (PES), planters, and strata void areas, if any. Furniture is indicative only and not provided for. All plans and layouts are not drawn to scale and are subject to any amendments required by the developer and/or approved by the relevant authorities or required by the architect and notified to the developer after the date of print. All floor areas and other measurements indicated are approximate measurements only and are subject to final government re-survey. The PES and balcony shall not be enclosed unless with the approved balcony screen. For an illustration of the approved balcony screen, please refer to the diagram annexed hereto as “Annexure A”

BCA GREEN MARK


BCA GREEN MARK PLATINUM

ANNEXURE A

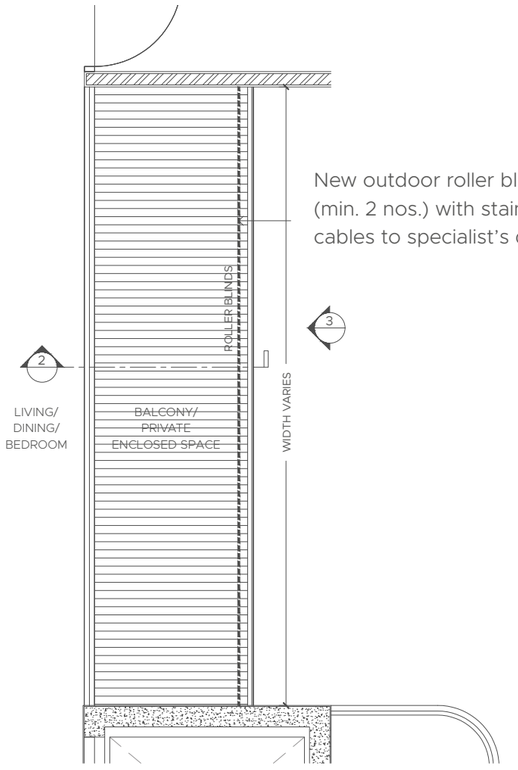


1 BALCONY/PRIVATE ENCLOSED SPACE - TYPICAL PLAN

1 : 25

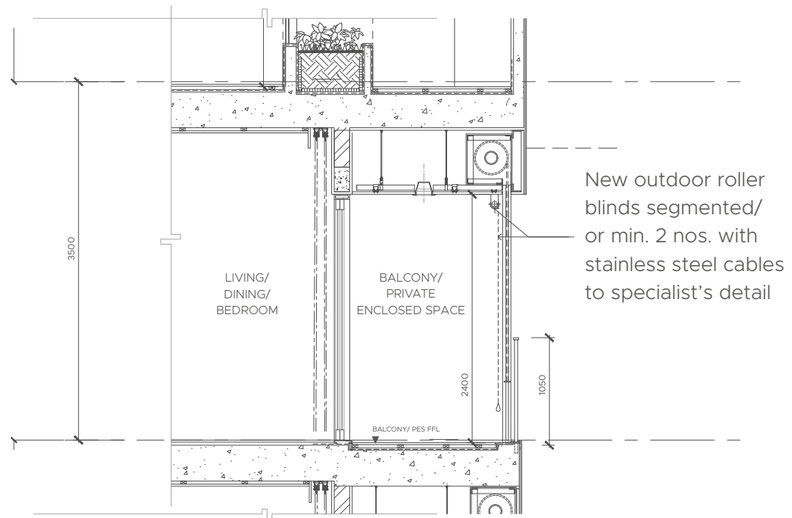

2 BALCONY/ PRIVATE ENCLOSED SPACE - TYPICAL SECTION

1 : 25

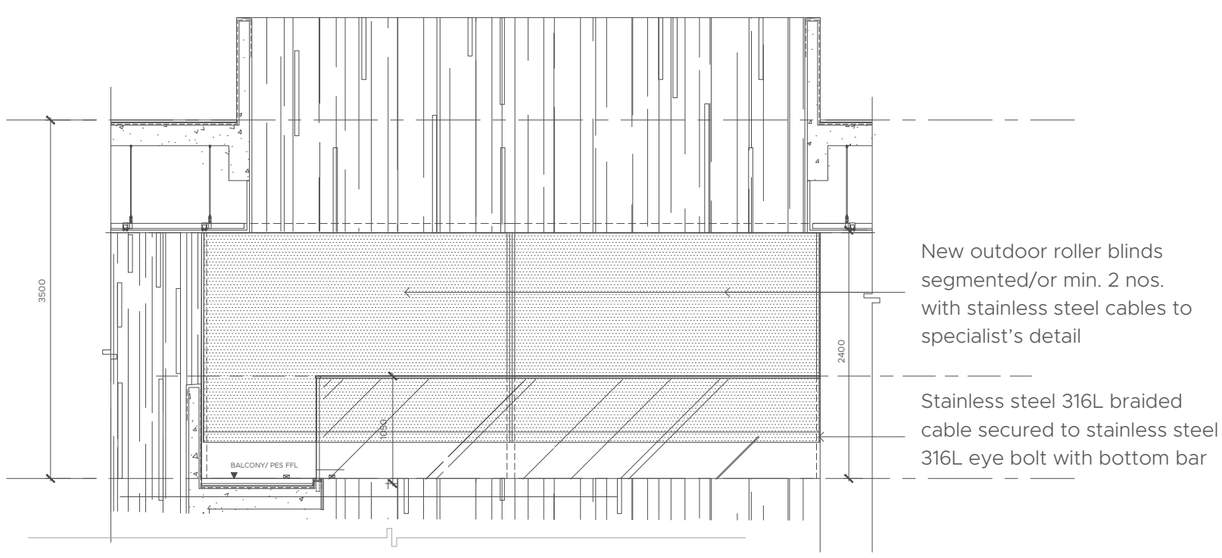

3 BALCONY/PRIVATE ENCLOSED SPACE - TYPICAL ELEVATION

1 : 25